FilmL.A., Inc.
6255 W Sunset Blvd, 12th Floor
Hollywood, CA 90028
t: (213)977-8600 - f: (213)977-8601
www.filmla.com

Summary Information

Permit No: F00144215-A **Type of Permit:** FILMING **Release Date:** 11/05/2018

Production Company BOSS FILM PRODUCTIONS MAGNUM OPUS

Insured Company Name BOSS FILM PRODUCTIONS MAGNUM OPUS

Contact Phone No. 1 323- 997-4710
Contact Phone No. 2
Fax 323-997-4714
Address 7039 W. SUNSET BLVD
LOS ANGELES, California 90028

Production Title MAGNUM OPUS

Type of Production Feature

Producer GEORGIA KACANDES

Director QUENTIN TARANTINO

1st AD WILLIAM CLARK

Production Manager NATHAN KELLY

FilmL.A. Coordinator Tara Kramer

Location Manager RICK SCHULER / STEVE MAPEL
Primary Phone Mobile - 213-718-0087
Secondary Phone Mobile - 818-261-4733

Location Assistant DANIEL ALVAREZ
Primary Phone Mobile - 5625729231
Secondary Phone

Fees

Posting 1800	$414.00
Posting Max	$483.00
Notification Charge	$340.00
FILMLA NON-REFUNDABLE FILM APPLICATION FEE	$685.00
LA CITY LANE AND STREET CLOSURE FEE	$312.00
LA CITY FIRE DEPARTMENT SPOT CHECK SURCHARGE	$85.00
FILMLA MONITOR FEES	$224.00

Total Permit Fee $2,543.00

Number of Locations 1

NOT A PERMIT

FilmL.A., Inc.
6255 W Sunset Blvd, 12th Floor
Hollywood, CA 90028
t: (213)977-8600 - f: (213)977-8601
www.filmla.com

Summary Information — Location

Permit Number	F00144215-A	**Location Manager**	RICK SCHULER / STEVE MAPEL
Production Company	BOSS FILM PRODUCTIONS MAGNUM O...	Primary Phone	Mobile - 213-718-0087
Insured Company	BOSS FILM PRODUCTIONS MAGNUM O...	Secondary Phone	Mobile - 818-261-4733
Production Title	MAGNUM OPUS		

Location Address Hollywood Blvd., Bronson Ave - Van Ness Ave , Los Angeles, CA, 90028

Location Type Street

Film Dates 11/6/2018 - 11/6/2018 09:00 - 15:00 1 day

Open or Closed to the Public Open

Generic Conditions

*Certain service and personnel fees required by jurisdictional agencies are not collected by FilmL.A. Any such fees must be paid directly to the appropriate agency, and a separate invoice will be provided to the permittee.
Community Survey Obtained
Must Maintain 5' Clearance on Sidewalks/Walkways
Must maintain local/emergency access
No cast or crew parking on area streets
No interference with merchant activity.
Number of uniformed officers listed on the permit is a minimum requirement. Permittee remains responsible for deploying a sufficient number of uniformed officers to provide traffic and crowd control to ensure the safety of the film crew and the public.
Traffic control must be done in accordance w/MUTCD
Traffic Officers Required
Uniformed officers shall have a copy of the film permit in their possession and are required to confirm that all traffic control signage devices are in place.

Please see attached documents

Fountain Ave btwn Western Ave St Andrews Pl BS curb - Magnum Opus.pdf
Hollywood blvd btwn Bronson Ave & Van Ness Ave Alt curb+1 - Magnum Opus (Rev1).pdf

Equipment on Location

Type	Quantity
5 or 10 ton trucks	5
Camera cars	1
Cast/Crew vehicles	80
Condors	1
Generator	1
Picture vehicles	20
Vans	5

Personnel on Location

Type	Quantity
Cast	80
Crew	3
Extras	25
Off-Duty/Retired LAPD Officer(s)	2

NOT A PERMIT

FilmL.A., Inc.
6255 W Sunset Blvd, 12th Floor
Hollywood, CA 90028
t: (213)977-8600 - f: (213)977-8601
www.filmla.com

Summary Information — Location

Permit Number	F00144215-A	**Location Manager**	RICK SCHULER / STEVE MAPEL
Production Company	BOSS FILM PRODUCTIONS MAGNUM O...	Primary Phone	Mobile - 213-718-0087
Insured Company	BOSS FILM PRODUCTIONS MAGNUM O...	Secondary Phone	Mobile - 818-261-4733
Production Title	MAGNUM OPUS		

Filming Activities Drive by; Drive ups & away; Driving shots; Equipment on sidewalk, in curb lane & across street; Exterior Dialogue; Exterior establishing shots; Intermittent pedestrian control; Intermittent traffic control - 2 minute standard (except 0700-0900 hrs & 1500-1900 hrs); TALENT IN PERIOD CLOTHING SMOKING CIGARETTES;

Jurisdiction **Political:** Los Angeles City - Council District 13 **Police:** Los Angeles Police Department **Fire:** Los Angeles City

Thomas Guide **Page:** 593 **Grid:** G4

Approvals

FILML.A. CLOSURES	Yulizza Ramirez
LOS ANGELES CITY DEPARTMENT OF PUBLIC WORKS	Jessica Castro
LOS ANGELES CITY POLICE DEPARTMENT	Gabriel Aleman
FILML.A. MONITORS	Adam Meyer Approver

Coordinator Note FILM LA MONITOR REQUIRED 11/6, 0800 - 1500 HRS.

Coordinator Note Rider A releases location

Parking

Base Camp	5951 Hollywood Blvd,	**Crew Parking**	5951 Hollywood Blvd,
Location Type :	Los Angeles, CA,	Location Type :	Los Angeles, CA,
Other Location	90028	Other Location	90028

Posting "No Parking" signs B/S BRONSON AVE; CARLOS AVE TO YUCCA ST. (FOR PICTURE)
W/S BRONSON AVE; HOLLYWOOD BL TO CARLOS AVE (PICTURE CARS LINED UP FOR SHOT).
E/S BRONSON AVE; HOLLYWOOD BL SOUTH TO CARLTON WAY (PICTURE CARS LINED UP FOR SHOT)

Approximate Footage 1501 - 1800 **Log Number** 222224

Date(s) 11/6/2018 to 11/6/2018 **Time(s)** 00:00 to 00:00

Posting "No Parking" signs B/S N CAHUENGA BLVD , FROM 101 FWY OFF-RAMPS (CERRITOS PL) NORTH TO WHITLEY AVENUE (FOR SOUTHBOUND PICTURE CAR TRAFFIC)

Approximate Footage more than 1800 **Log Number** 222228

Date(s) 11/6/2018 to 11/6/2018 **Time(s)** 00:00 to 00:00

NOT A PERMIT

FilmL.A., Inc.
6255 W Sunset Blvd, 12th Floor
Hollywood, CA 90028
t: (213)977-8600 - f: (213)977-8601
www.filmla.com

Summary Information — Location

Permit Number	F00144215-A	**Location Manager**	RICK SCHULER / STEVE MAPEL
Production Company	BOSS FILM PRODUCTIONS MAGNUM O...	Primary Phone	Mobile - 213-718-0087
Insured Company	BOSS FILM PRODUCTIONS MAGNUM O...	Secondary Phone	Mobile - 818-261-4733
Production Title	MAGNUM OPUS		

Lane / Full Closure N/S CURB LANE PLUS ADJACENT LANE OF HOLLYWOOD BLVD FROM BRONSON AVE TO 101 FWY ENTRANCE (ALTERNATING)
S/S CURB LANE HOLLYWOOD BLVD FROM BRONSON AVE TO VAN NESS AVE (ALTERNATING)

Approximate Footage 0 - 300

Date(s) 11/6/2018 to 11/6/2018 **Time(s)** 09:00 to 15:00

Lane / Full Closure B/S CURB LANES OF FOUNTAIN AVE, WESTERN TO ST ANDREWS PLACE NORTH (FOR NORTHBOUND PICTURE CAR TRAFFIC)

Approximate Footage 0 - 300

Date(s) 11/6/2018 to 11/6/2018 **Time(s)** 09:00 to 15:00

NOT A PERMIT

Permit #F00144215-A

W20-1 W20-5 W1-6 (L) C30(CA) R3-7

Ⓢ TRAFFIC SIGNAL

● TRAFFIC CONE

TYPE I W/ SIGN

HIGH LEVEL WARNING DEVICE

ALL TRAFFIC CONTROL WILL BE INSTALLED TO MEET OR EXCEED THE LATEST CA-MUTCD MINIMUM REQUIREMENTS

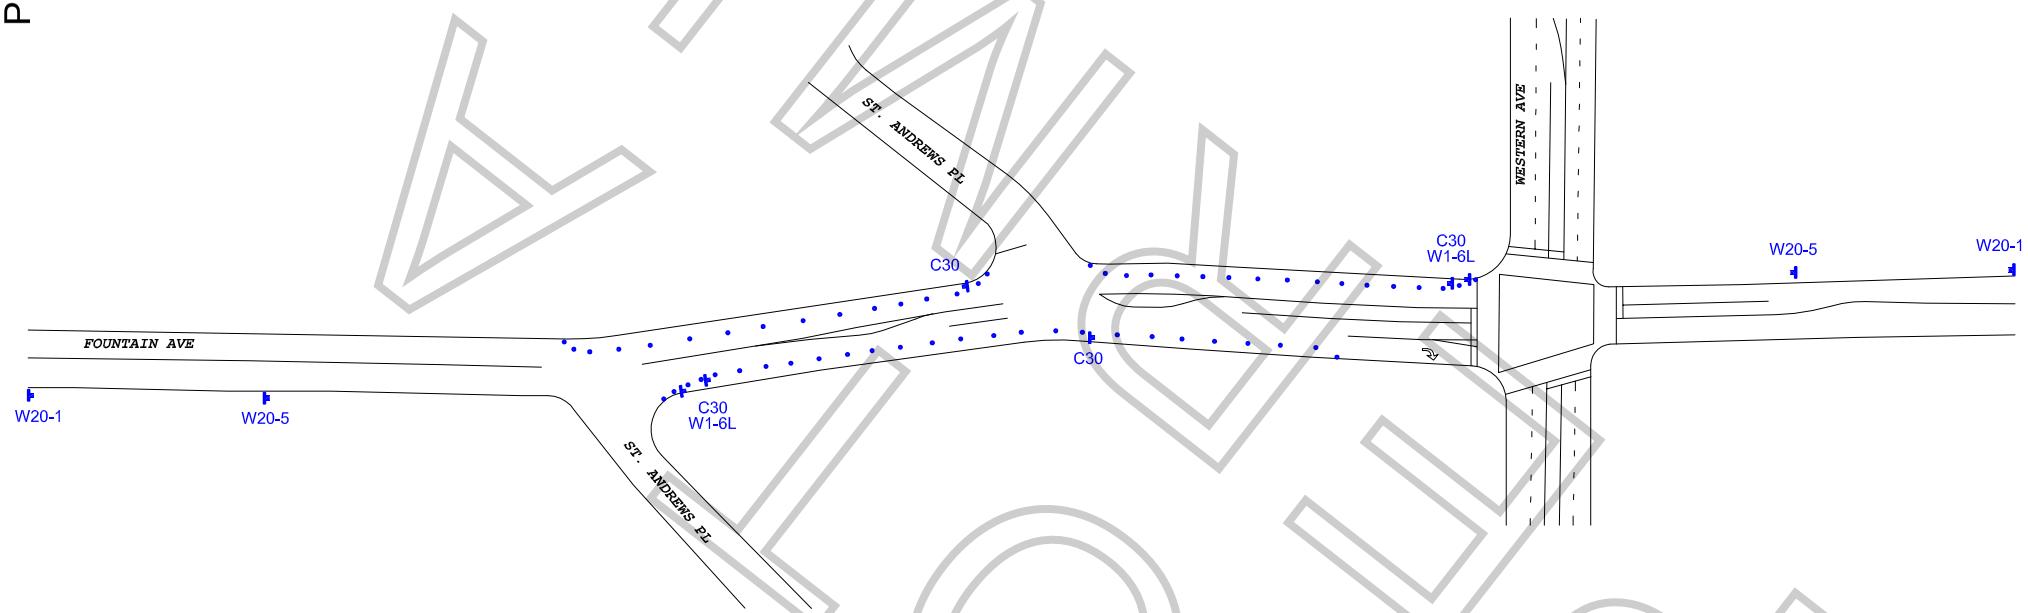

FINAL

WORK ZONE TRAFFIC CONTROL PLAN
GENERAL NOTES

1. DATE/TIME: 11-6-18 FROM 09:00 HOURS TO 15:00 HOURS.

2. ALL SIGNING, STRIPING, AND TRAFFIC CONTROL DEVICES SHALL CONFORM TO THE (CURRENT) STATE OF CALIFORNIA DEPARTMENT OF TRANSPORTATION (CALTRANS) STANDARD PLANS AND STANDARD SPECIFICATIONS, CALIFORNIA MUTCD, AND ANY ADDENDUMS THERETO, AND AS SHOWN ON THESE PLANS, SYMBOLS AND ABBREVIATIONS USED ARE SHOWN ON CALTRANS STANDARD PLANS.
3. THERE WILL BE NO INTERFERENCE WITH TRAFFIC SIGNALS OR CROSSWALKS.
4. CONES WILL BE 28" MINIMUM HEIGHT AND HAVE REFLECTORIZED SLEEVES FOR NIGHT WORK.
5. POLICE WILL DIRECT TRAFFIC IF NECESSARY.

TCP FOR: MAGNUM OPUS

LOCATION: BOTH SIDE CURB LANE - FOUTAIN AVE FROM WESTERN AVE TO ST. ANDREWS PL LOS ANGELES, CALIFORNIA

CONTACT: RICK SCHULER
PH# 213-718-0087
STEVE MAPEL
PH# 818-261-4733

JCL TRAFFIC SERVICES
(213) 622-9775
C31-CA Lic # 805357

DATE	REVISIONS

DRAFTER: MARIO MENJIVAR
SCALE: N.T.S.
FILM LA: TK

Permit # E0144215A

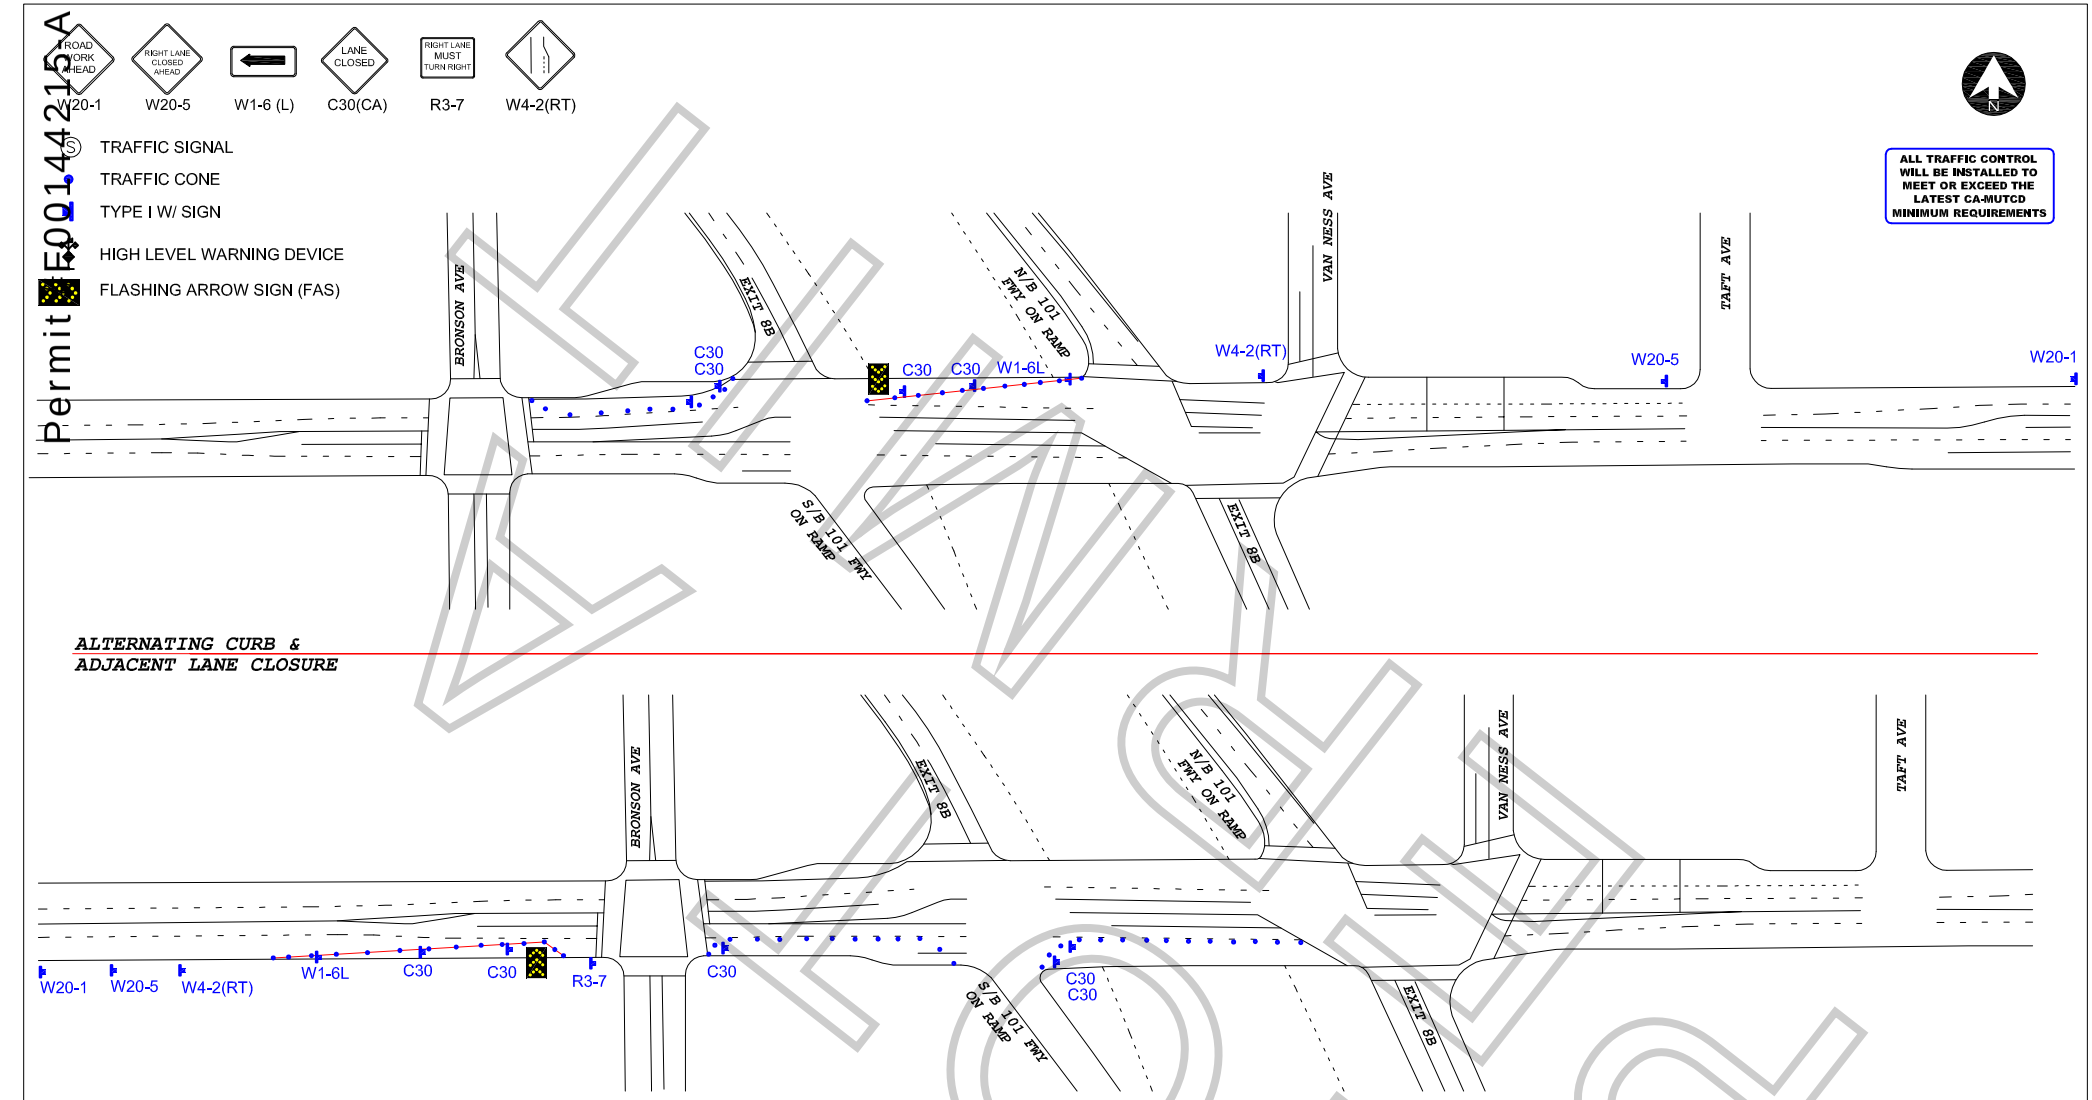

ATTORNEY

WORK ZONE TRAFFIC CONTROL PLAN
GENERAL NOTES

1. DATE/TIME: 11-6-18 FROM 09:00 HOURS TO 15:00 HOURS.

2. ALL SIGNING, STRIPING, AND TRAFFIC CONTROL DEVICES SHALL CONFORM TO THE (CURRENT) STATE OF CALIFORNIA DEPARTMENT OF TRANSPORTATION (CALTRANS) STANDARD PLANS AND STANDARD SPECIFICATIONS, CALIFORNIA MUTCD, AND ANY ADDENDUMS THERETO, AND AS SHOWN ON THESE PLANS, SYMBOLS AND ABBREVIATIONS USED ARE SHOWN ON CALTRANS STANDARD PLANS.
3. THERE WILL BE NO INTERFERENCE WITH TRAFFIC SIGNALS OR CROSSWALKS.
4. CONES WILL BE 28" MINIMUM HEIGHT AND HAVE REFLECTORIZED SLEEVES FOR NIGHT WORK.
5. POLICE WILL DIRECT TRAFFIC IF NECESSARY.

TCP FOR: MAGNUM OPUS

LOCATION:
ALTERNATING CURB & ADJACENT LANE CLOSURE OF HOLLYWOOD BLVD FROM BRONSON TO VAN NESS
LOS ANGELES, CALIFORNIA

CONTACT: RICK SCHULER
PH# 213-718-0087
STEVE MAPEL
PH# 818-261-4733

JCL TRAFFIC SERVICES
(213) 622-9775
C31-CA Lic # 805357

DATE	REVISIONS	DRAFTER: MARIO MENJIVAR
		SCALE: N.T.S.
		FILM LA: TK